DIVERSIFIED PANEL
DPS
SYSTEMS, INC.

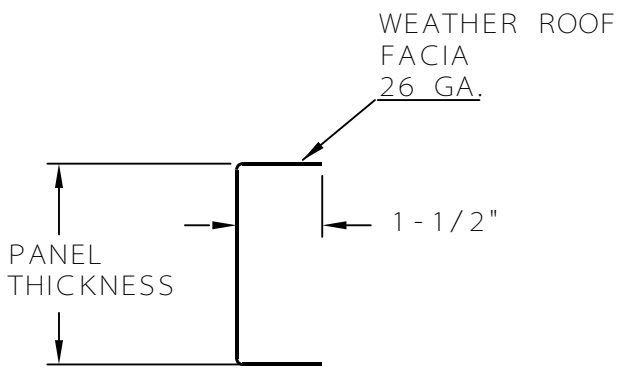

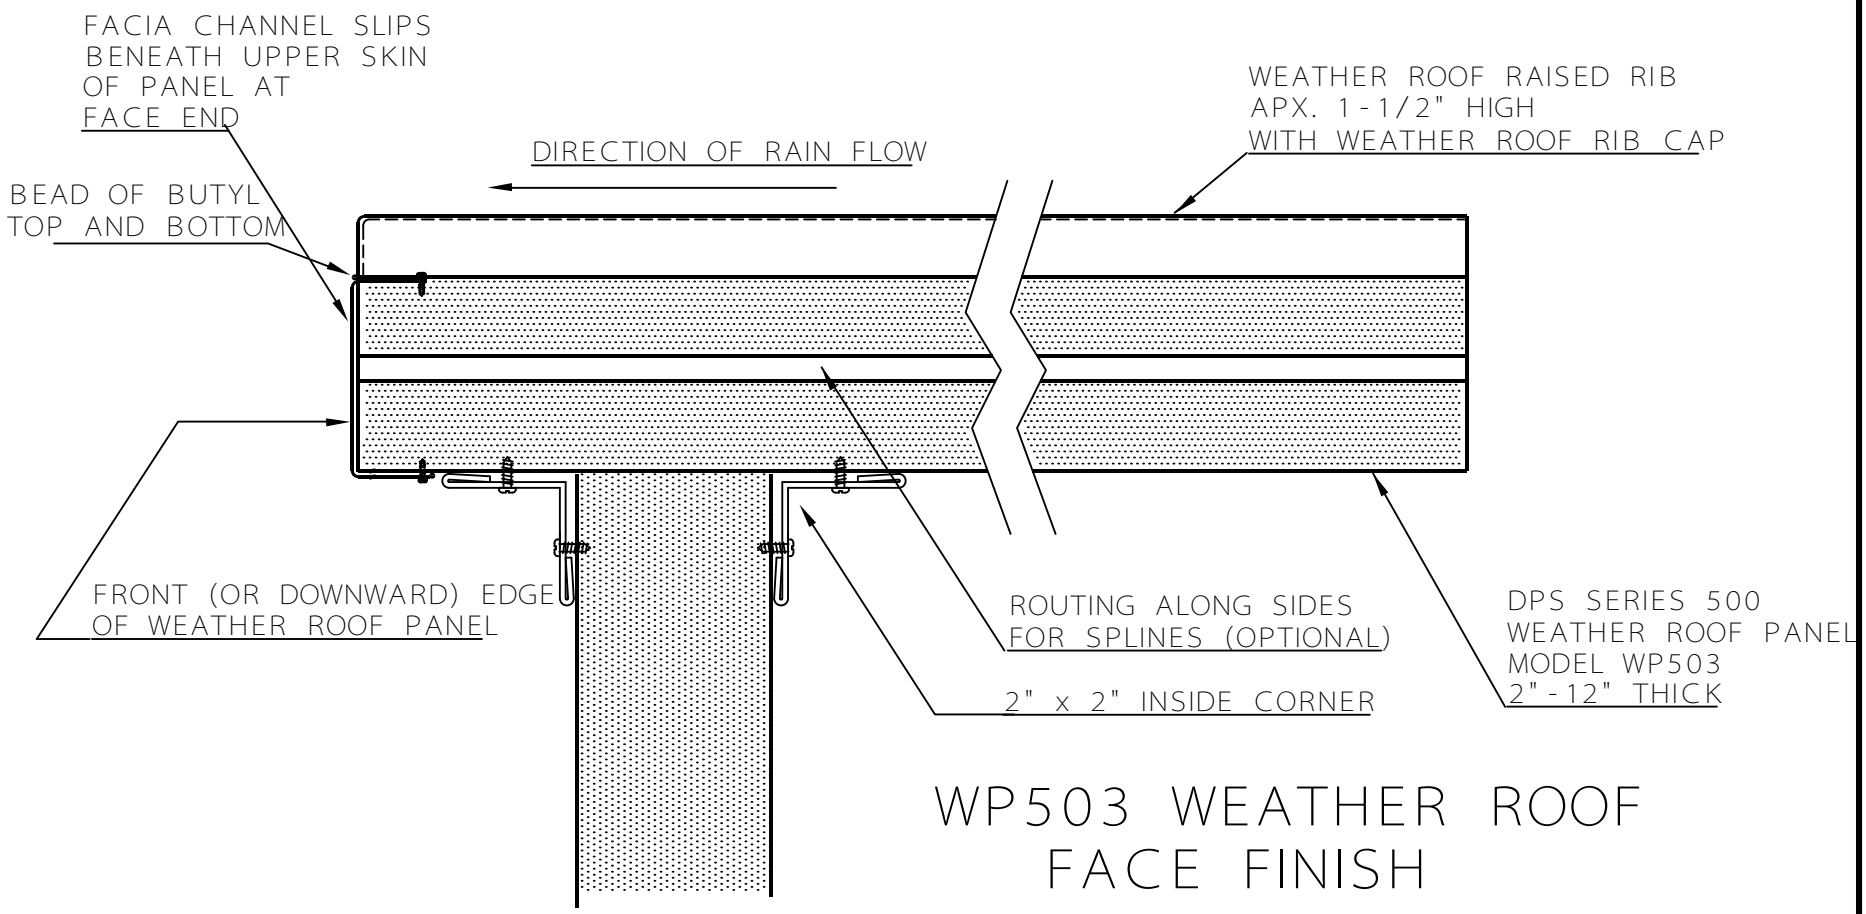

WP503 WEATHER ROOF FACE FINISH

THE ULTIMATE IN COLD STORAGE CONSTRUCTION MATERIALS